# Protracted Sections 19, 20, 29 and 30, T11N, R12W, SM, AK

# Nicolai North PA, Nicolai South PA & Beluga PA Tracts

NORTH

EXHIBIT "A"
Page 1 of 3

RECEIVED
JAN 21 2005
DIVISION OF OIL AND GAS

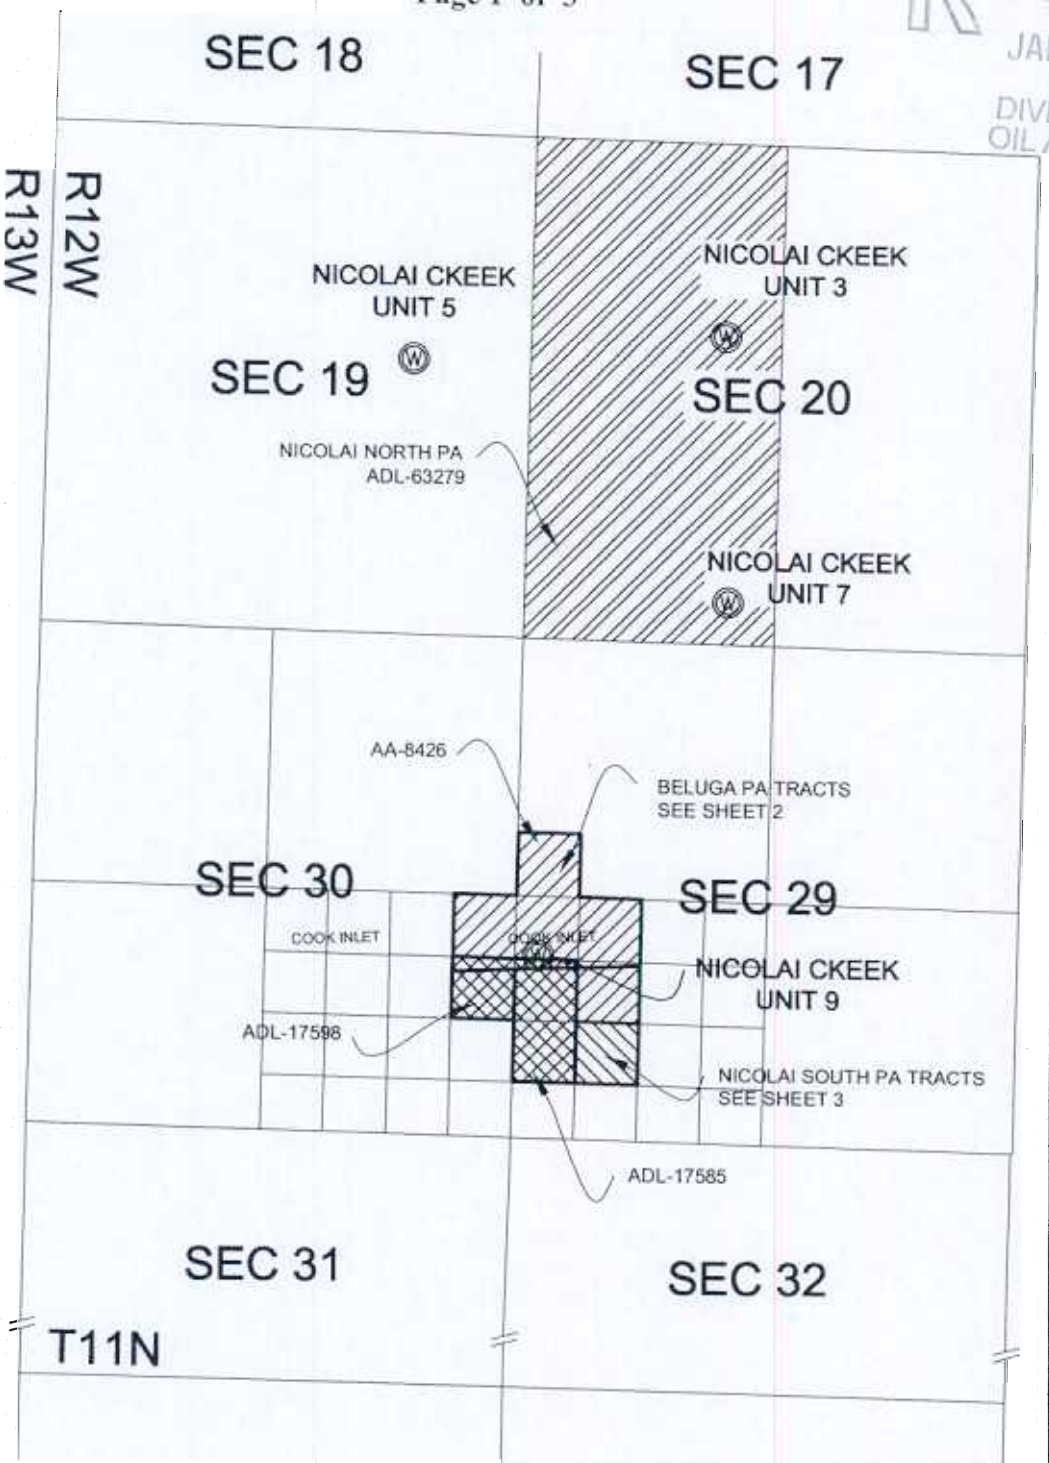


SHEET: 1 of 3

| | | | | | |
|---|---|---|---|---|---|
| DRAWN BY rsm | P.O. Box 468 Soldotna, AK 99669 | Aurora Gas, LLC | REV | DATE | DESCRIPTION | BY |
| CHECKED BY tsm | McLane Consulting Group Testing | | | | | |
| HORZ. SCALE 1" = 1500' | | | | | | |
| VERT. SCALE N/A | | | | | | |
| SHEET: 1 of 3 | Tel. 907.283.4218 Fax 907.283.4292 | DATE OF FIELD WORK 6/15/04 · FIELD BOOK NO. 04/07 · JOB NO. 043039 | | | | |